STATION PLAN

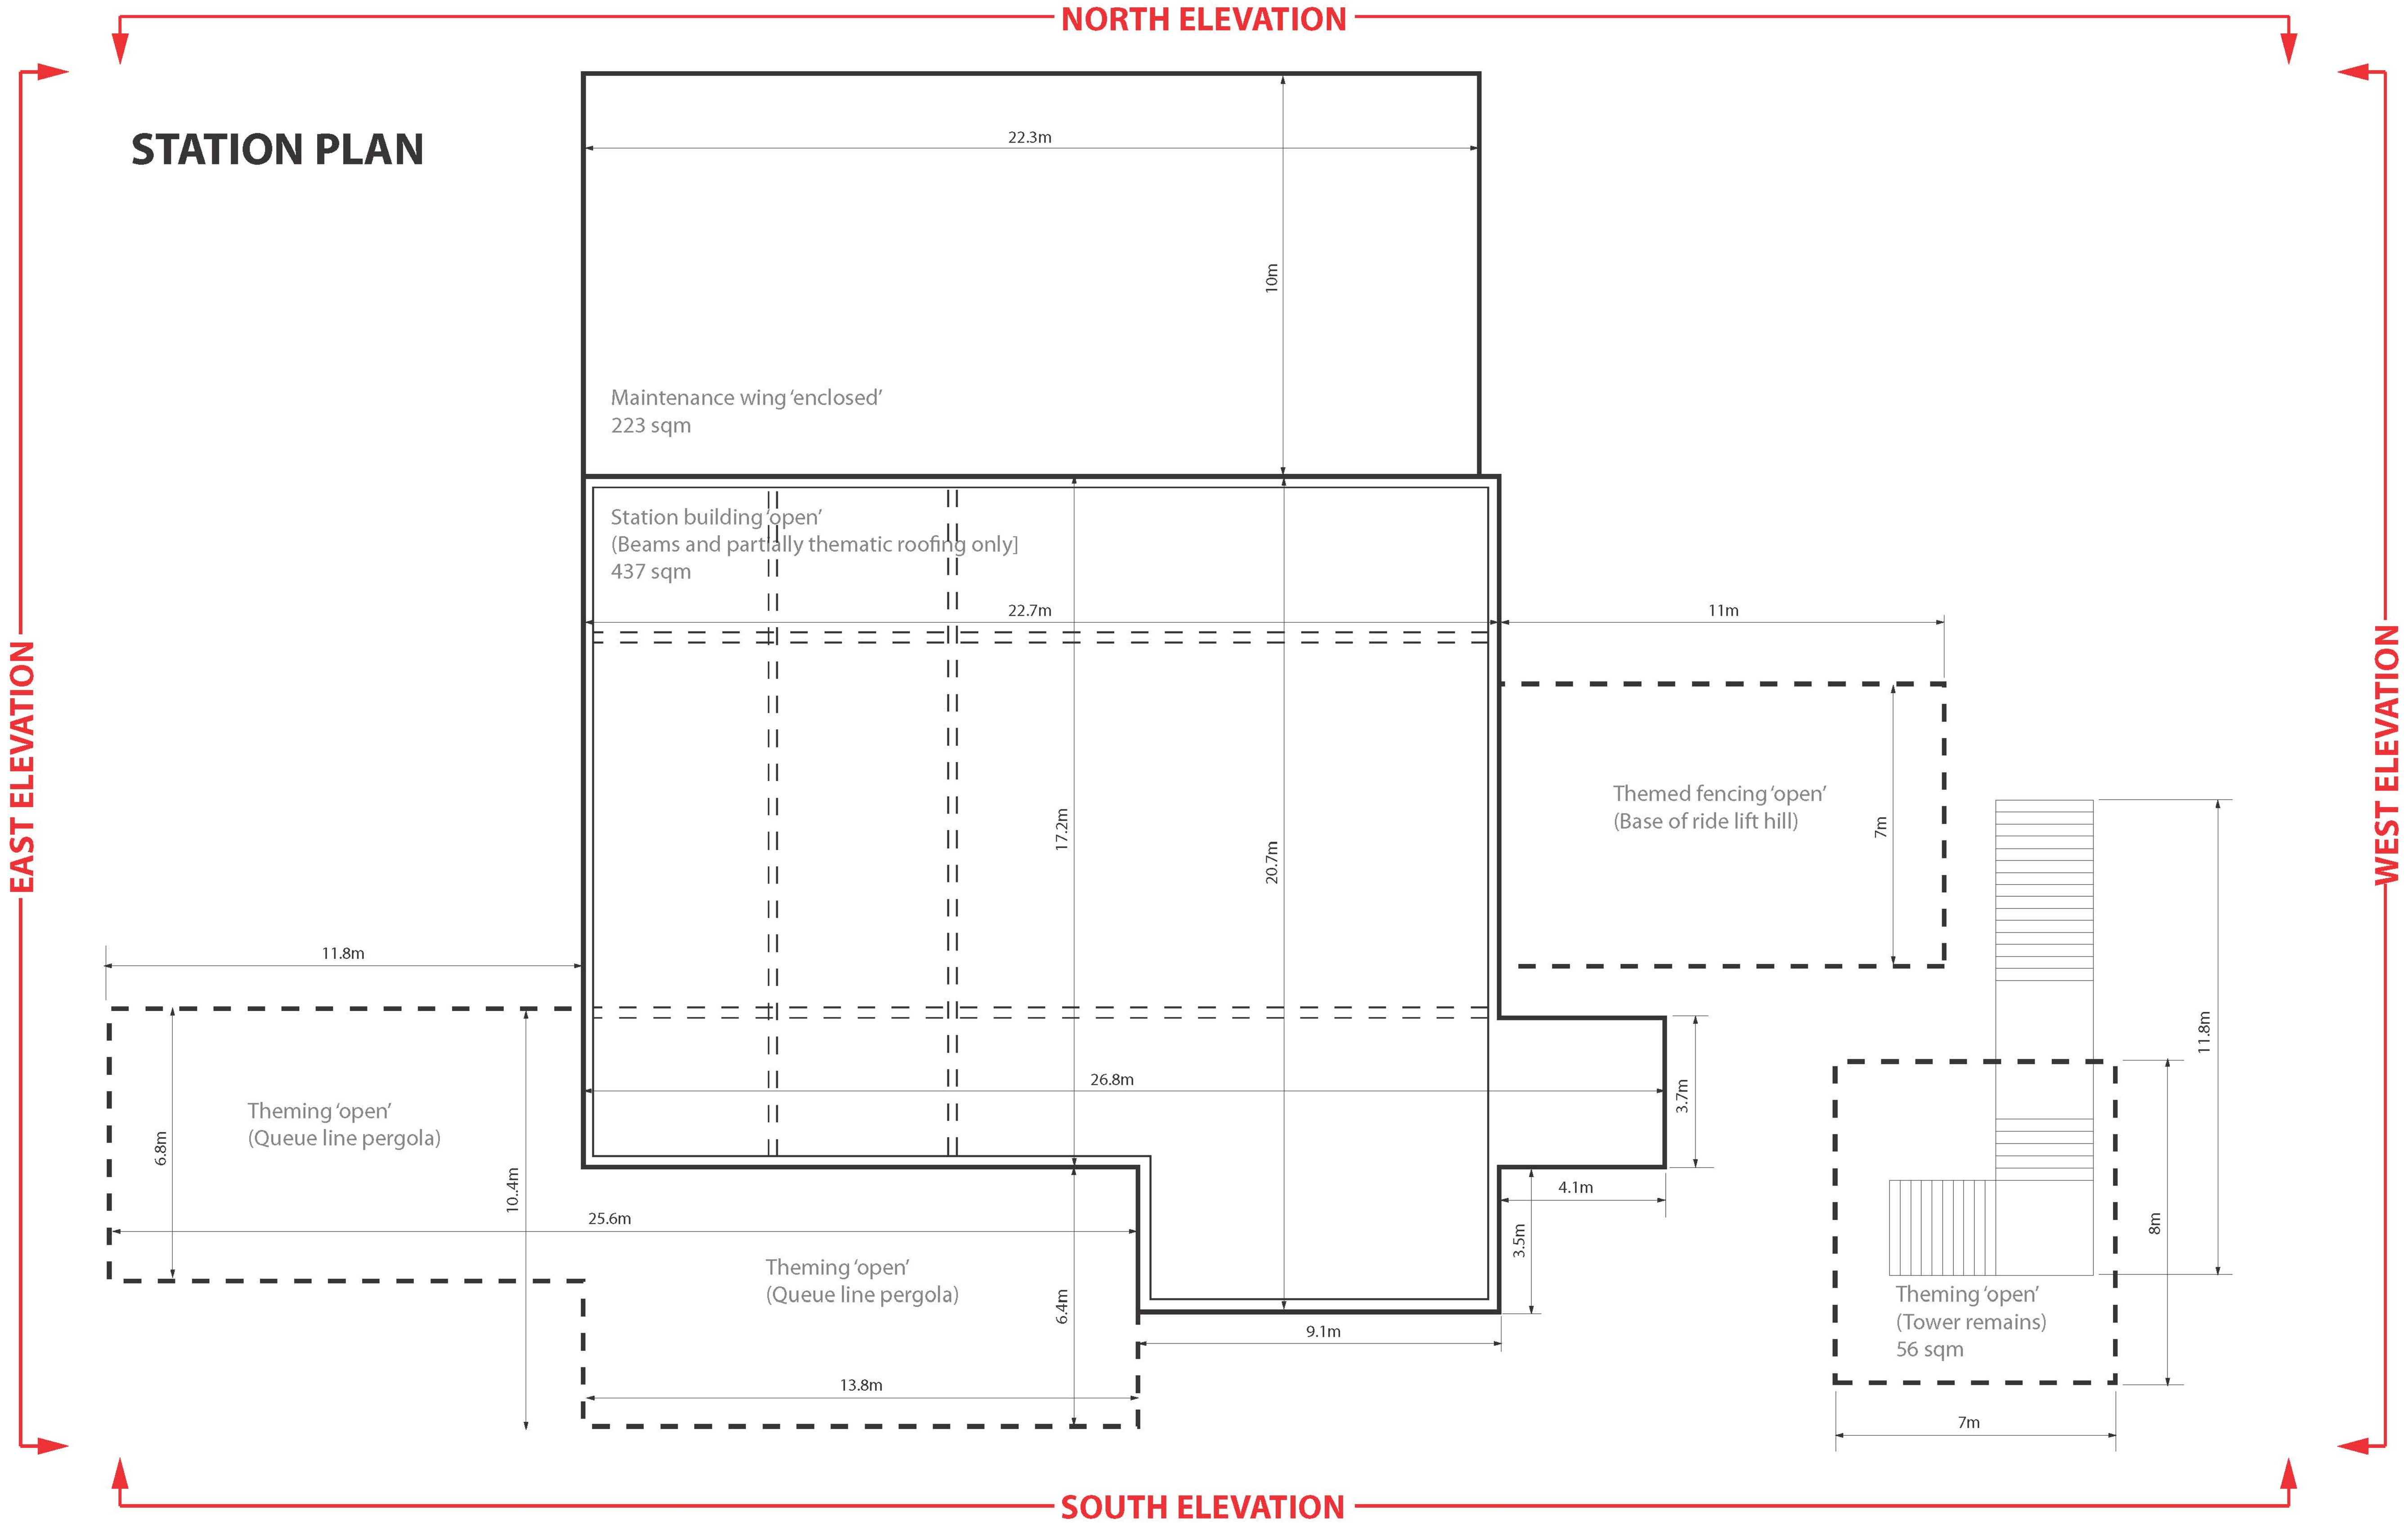

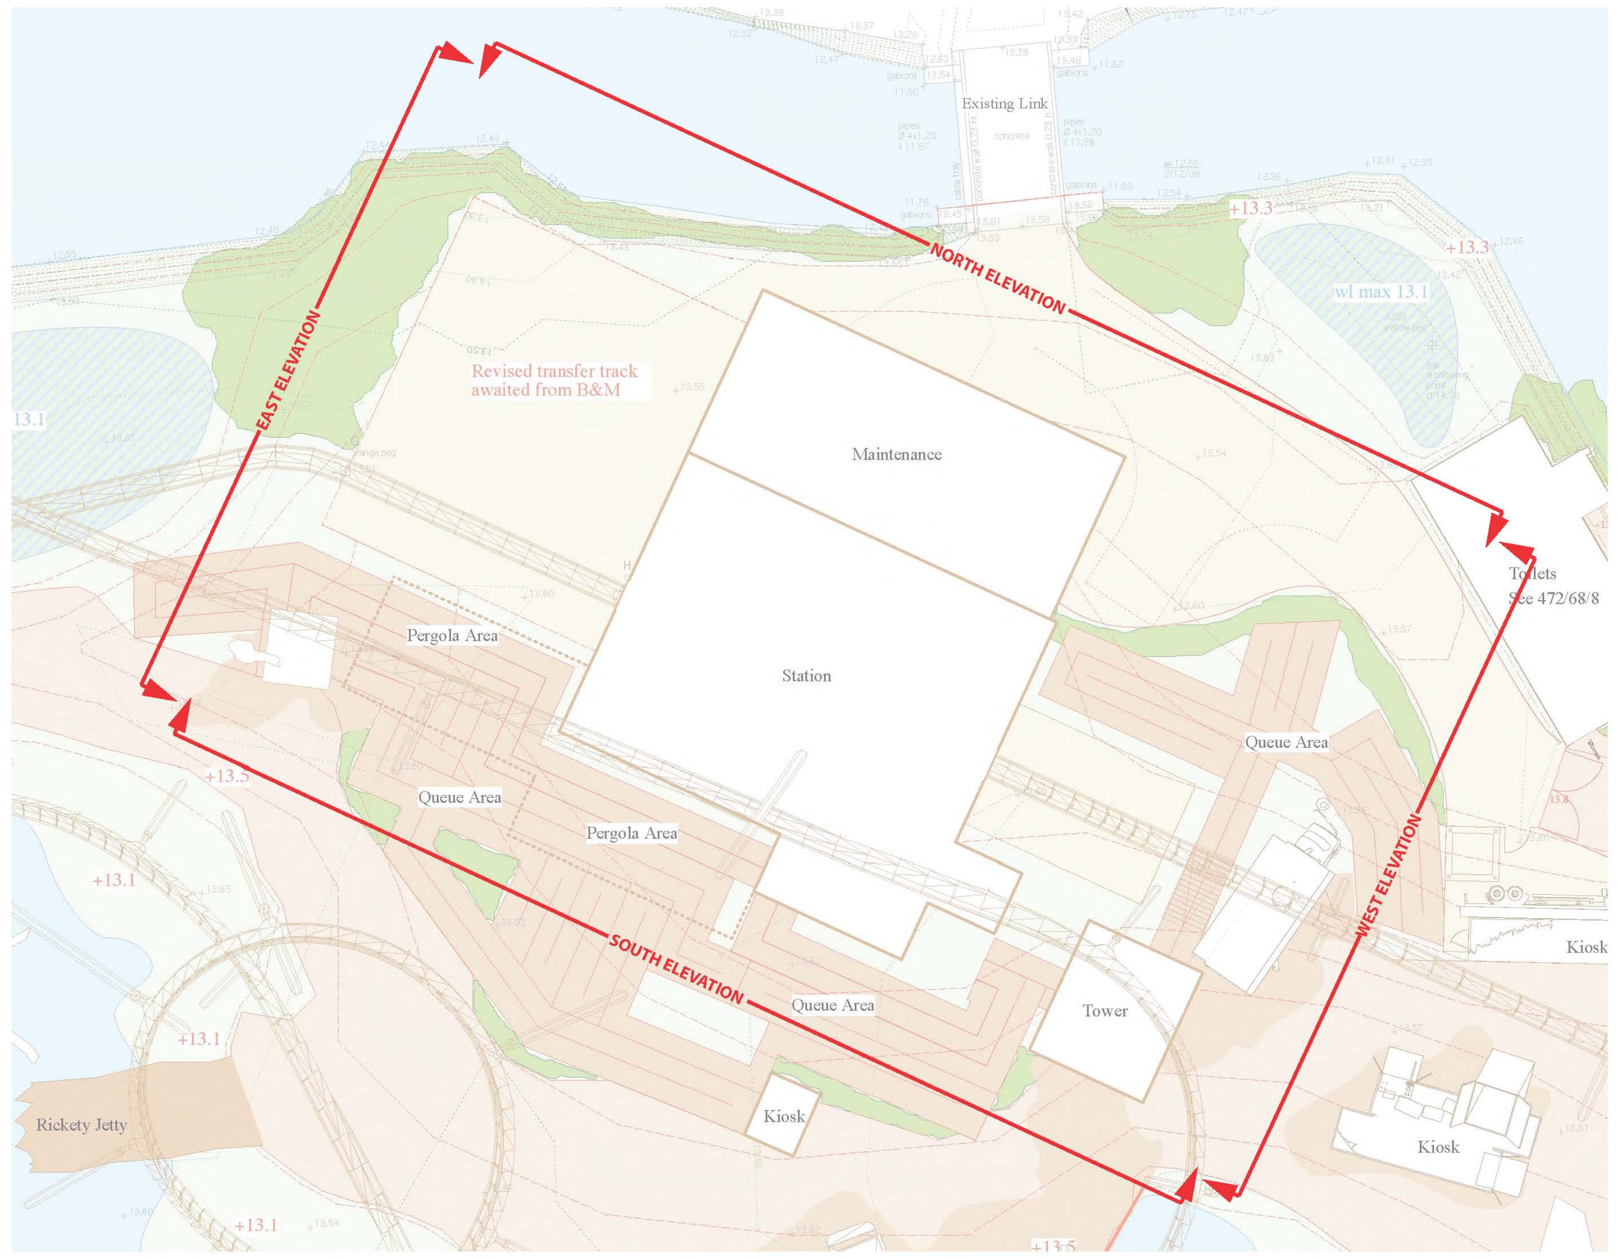

LOCATION PLAN

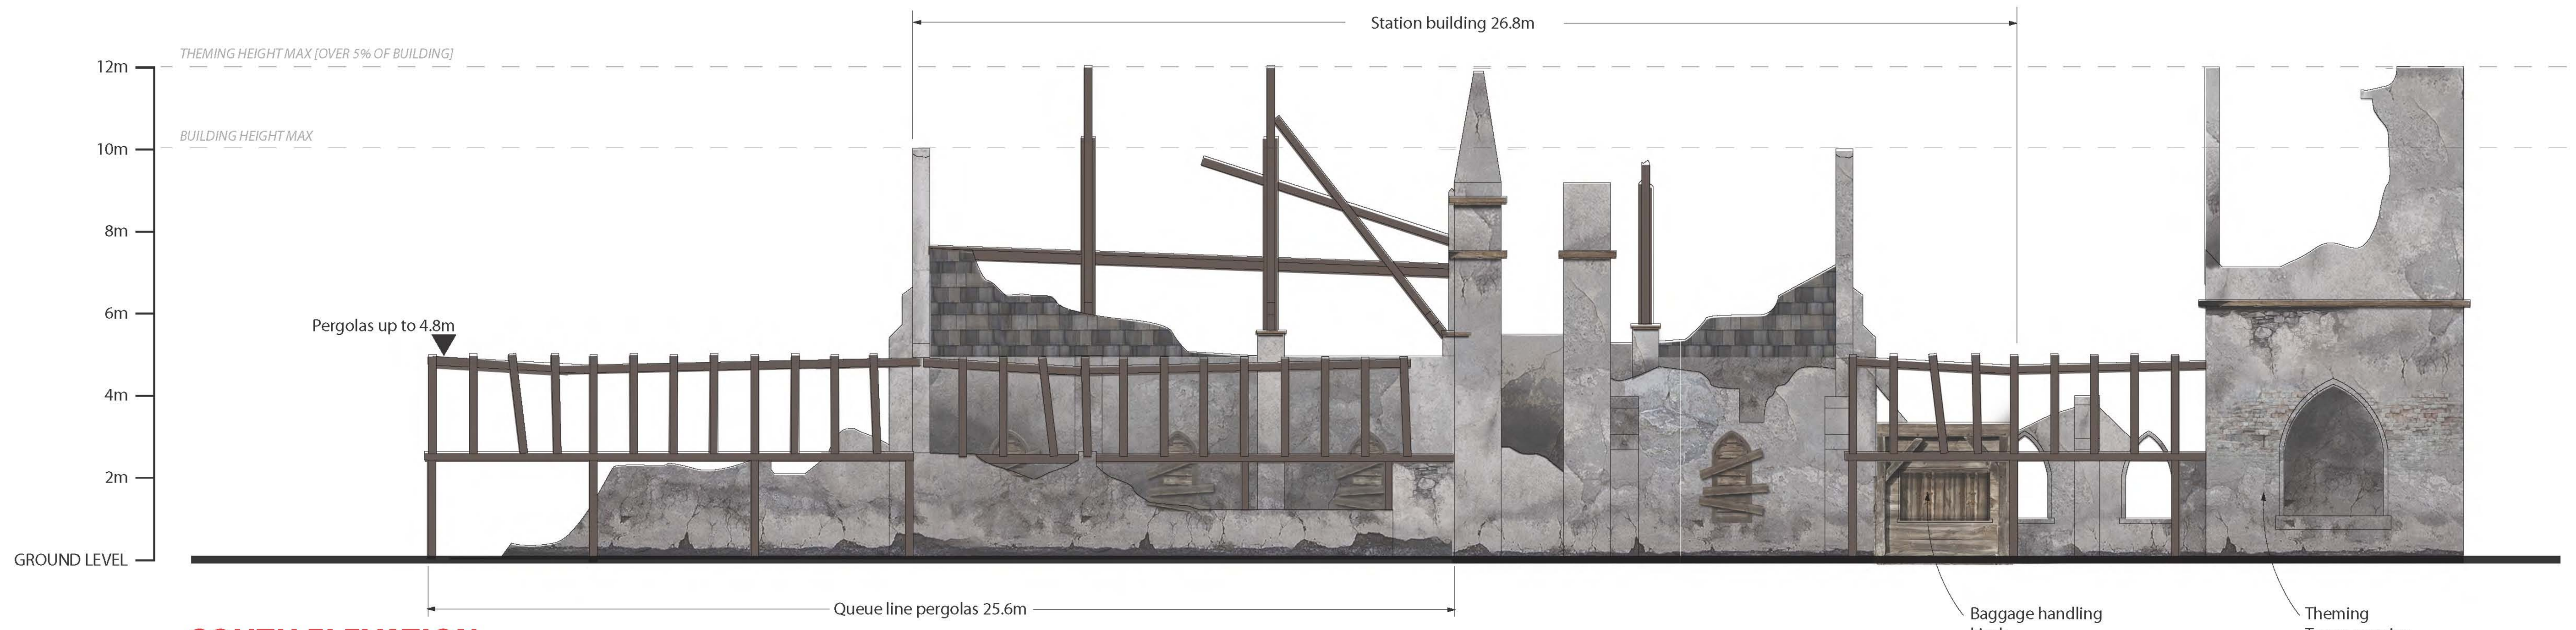

SOUTH ELEVATION

EAST ELEVATION

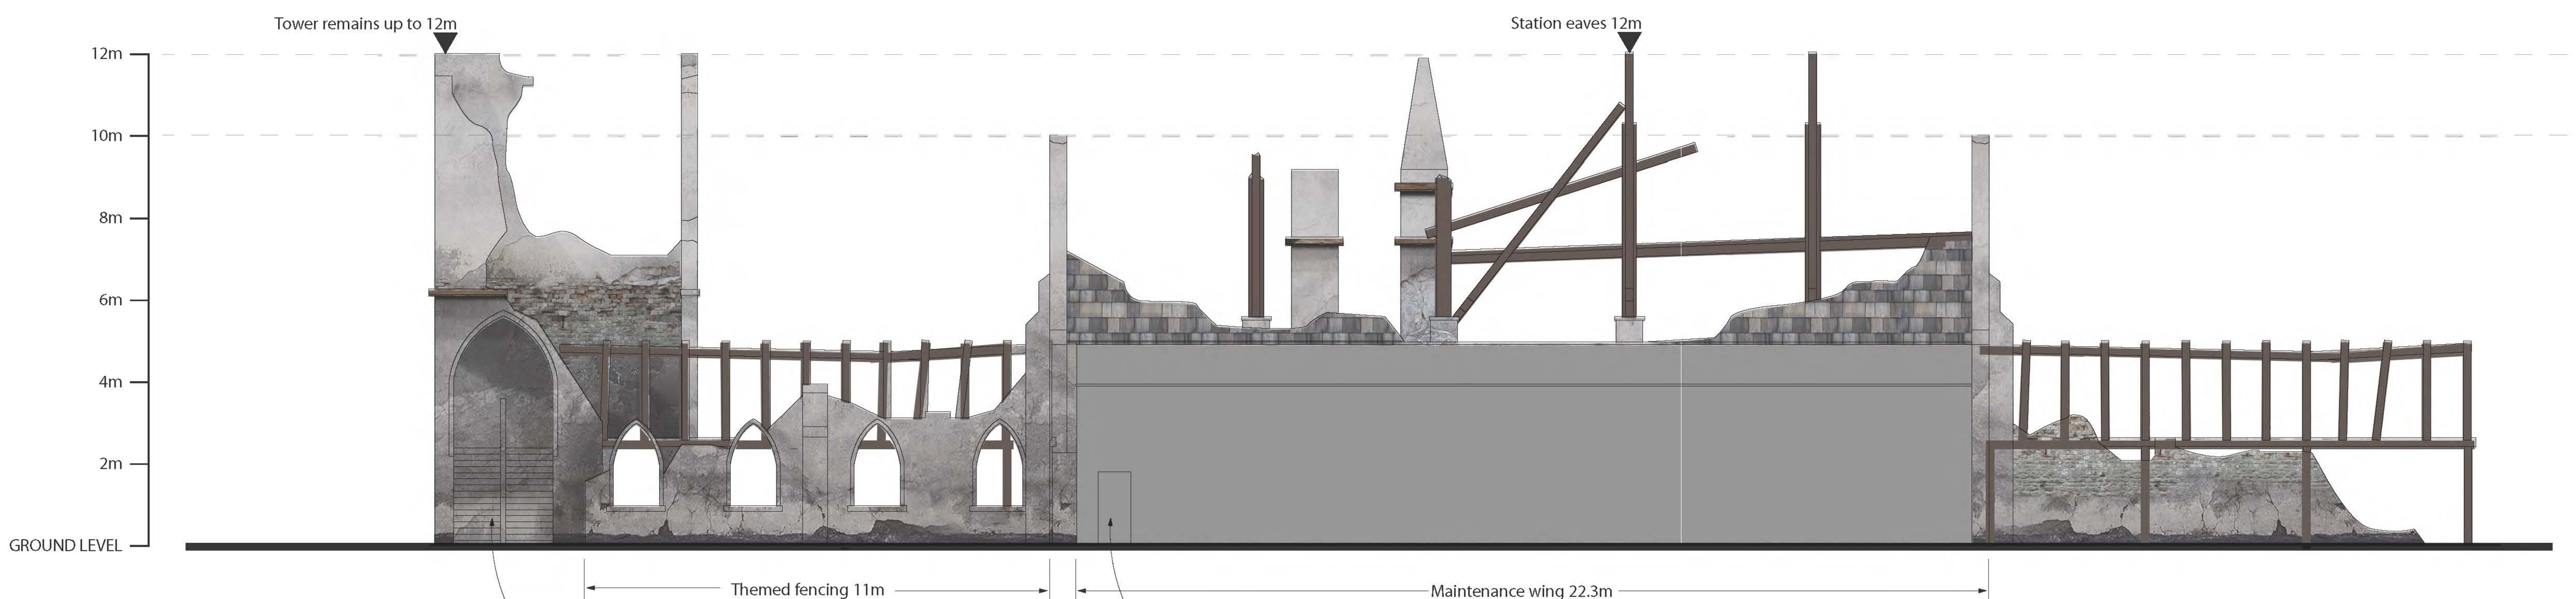

NORTH ELEVATION

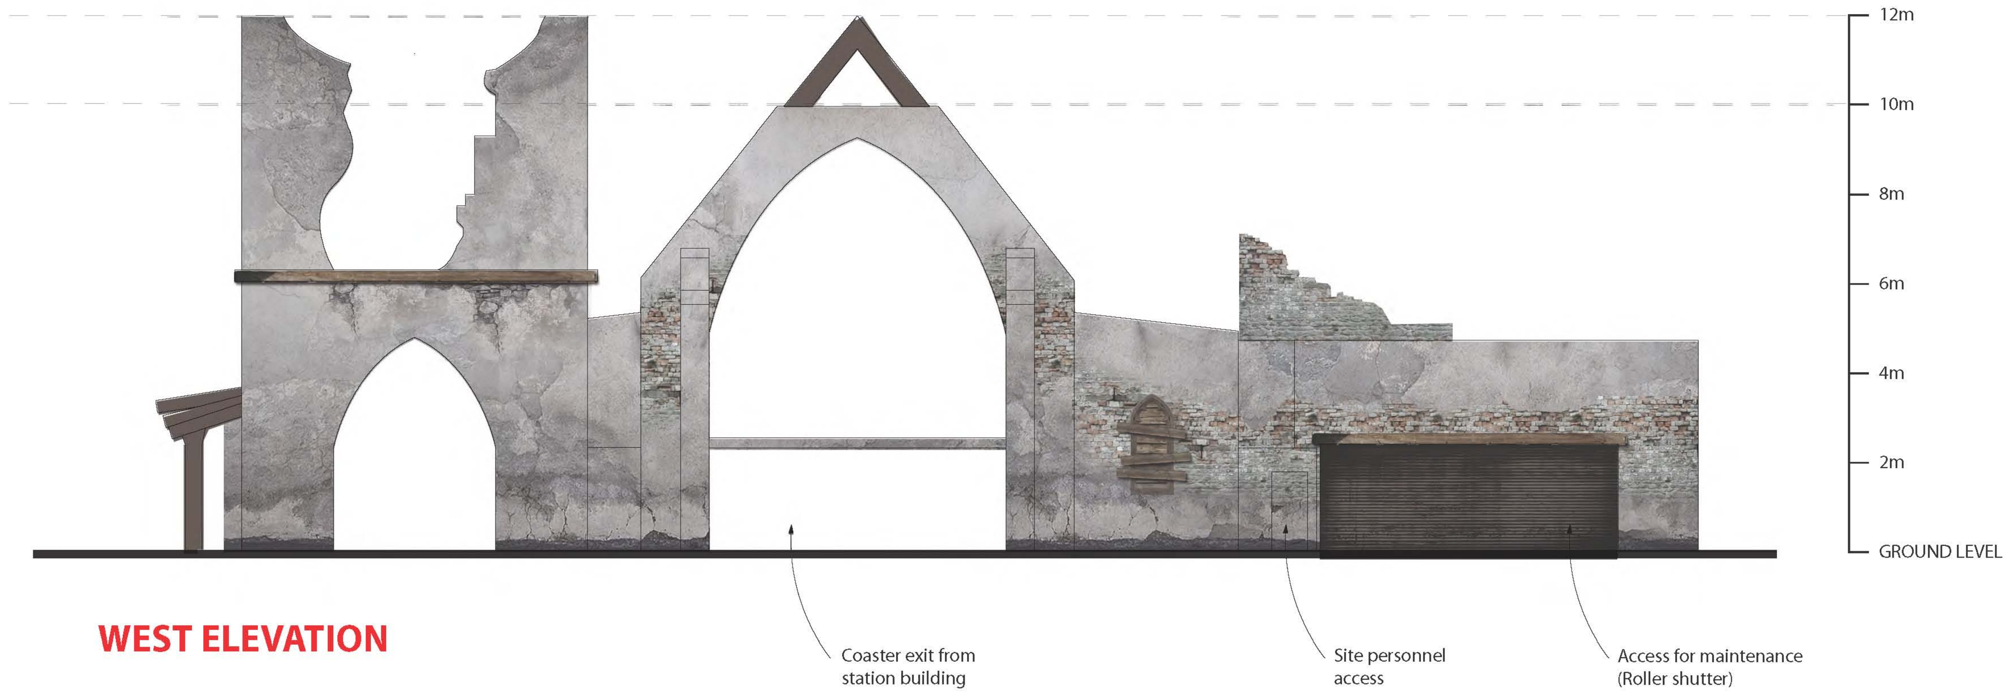

WEST ELEVATION

Attraction: THORPE PARK

© Copyright of the Merlin Studios 2008
This Drawing and the specifications described within are the exclusive property of The Merlin Studios . It may not be copied or disclosed to any third party for any purpose, except as authorised in writing by The Merlin Studios .

Please note, colours may have been altered in reproduction. If Colour refs are not included on this artwork, actual colours will be provided for reproduction. Do not attempt to match colours from this artwork unless instructed to do so.

Notes / Revisions:
ALL DIMENSIONS IN METRES UNLESS OTHERWISE STATED.

ILLUSTRATIVE

X Detail Design / Artwork
... Design Risk Assessment produced — Ref No. Jo07698-01
... Concept Only

Key Hazards & Risks requiring further action:

Design:
- X Detailed/Structural Design required by competent specialist/s.
- X Detailed Design to be checked by competent specialist/s prior to manufacture and installation.
- X Design Risk Assessments to be issued with Detailed design drawings/specifications.

Construction:
- X Competent Manufacturer/Contractor/Specialist to instruct regarding hazardous materials and/or hazardous construction specifications.

Installation:
- X Competent Manufacturer/Contractor/Specialist to instruct regarding hazardous installation specifications.

Operation/Maintenance:
- X Attraction/Project Operation, Maintenance & H&S representatives to be consulted for input/approval regarding potential risks.

Demolition:
- X Detailed construction & installation details not known at this stage.
- ... Competent Structural designer and/or Contractor to instruct regarding Demolition.

Specific Hazards & Risks known at this stage and requiring further action: (e.g. Electrical, Water, Legal etc)

Drawing Issued for: PLANNING
(e.g. Comment, Approval, Costing, Manufacture, Information)

Project: THORPE PARK LC12

Area: AREA C

Title: STATION BUILDING PLAN & COLOUR ELEVATIONS

File Name/Dwg/No:	TPK_LC12_001
Revision No:	A
Scale:	1:100 @ A0
Creation Date:	11.10.2010
Last Revised Date:	27.01.2011
Job No:	TPK LC12
Client:	THORPE PARK
Project Manager:	K. WORKMAN
Creative Director:	C. HOLLAND
Designer:	B. DOWSON
Drawn By:	B. DOWSON

MERLIN Studios
MERLIN ENTERTAINMENTS GROUP
Westgate House, 43-55 The Vale, London, W3 7RR
Tel: +44(0)20 8982 0045 Fax: +44(0)20 8982 0047
Video Conference +44(0)20 8749 9131
E-mail firstname.lastname@merlinstudios.biz